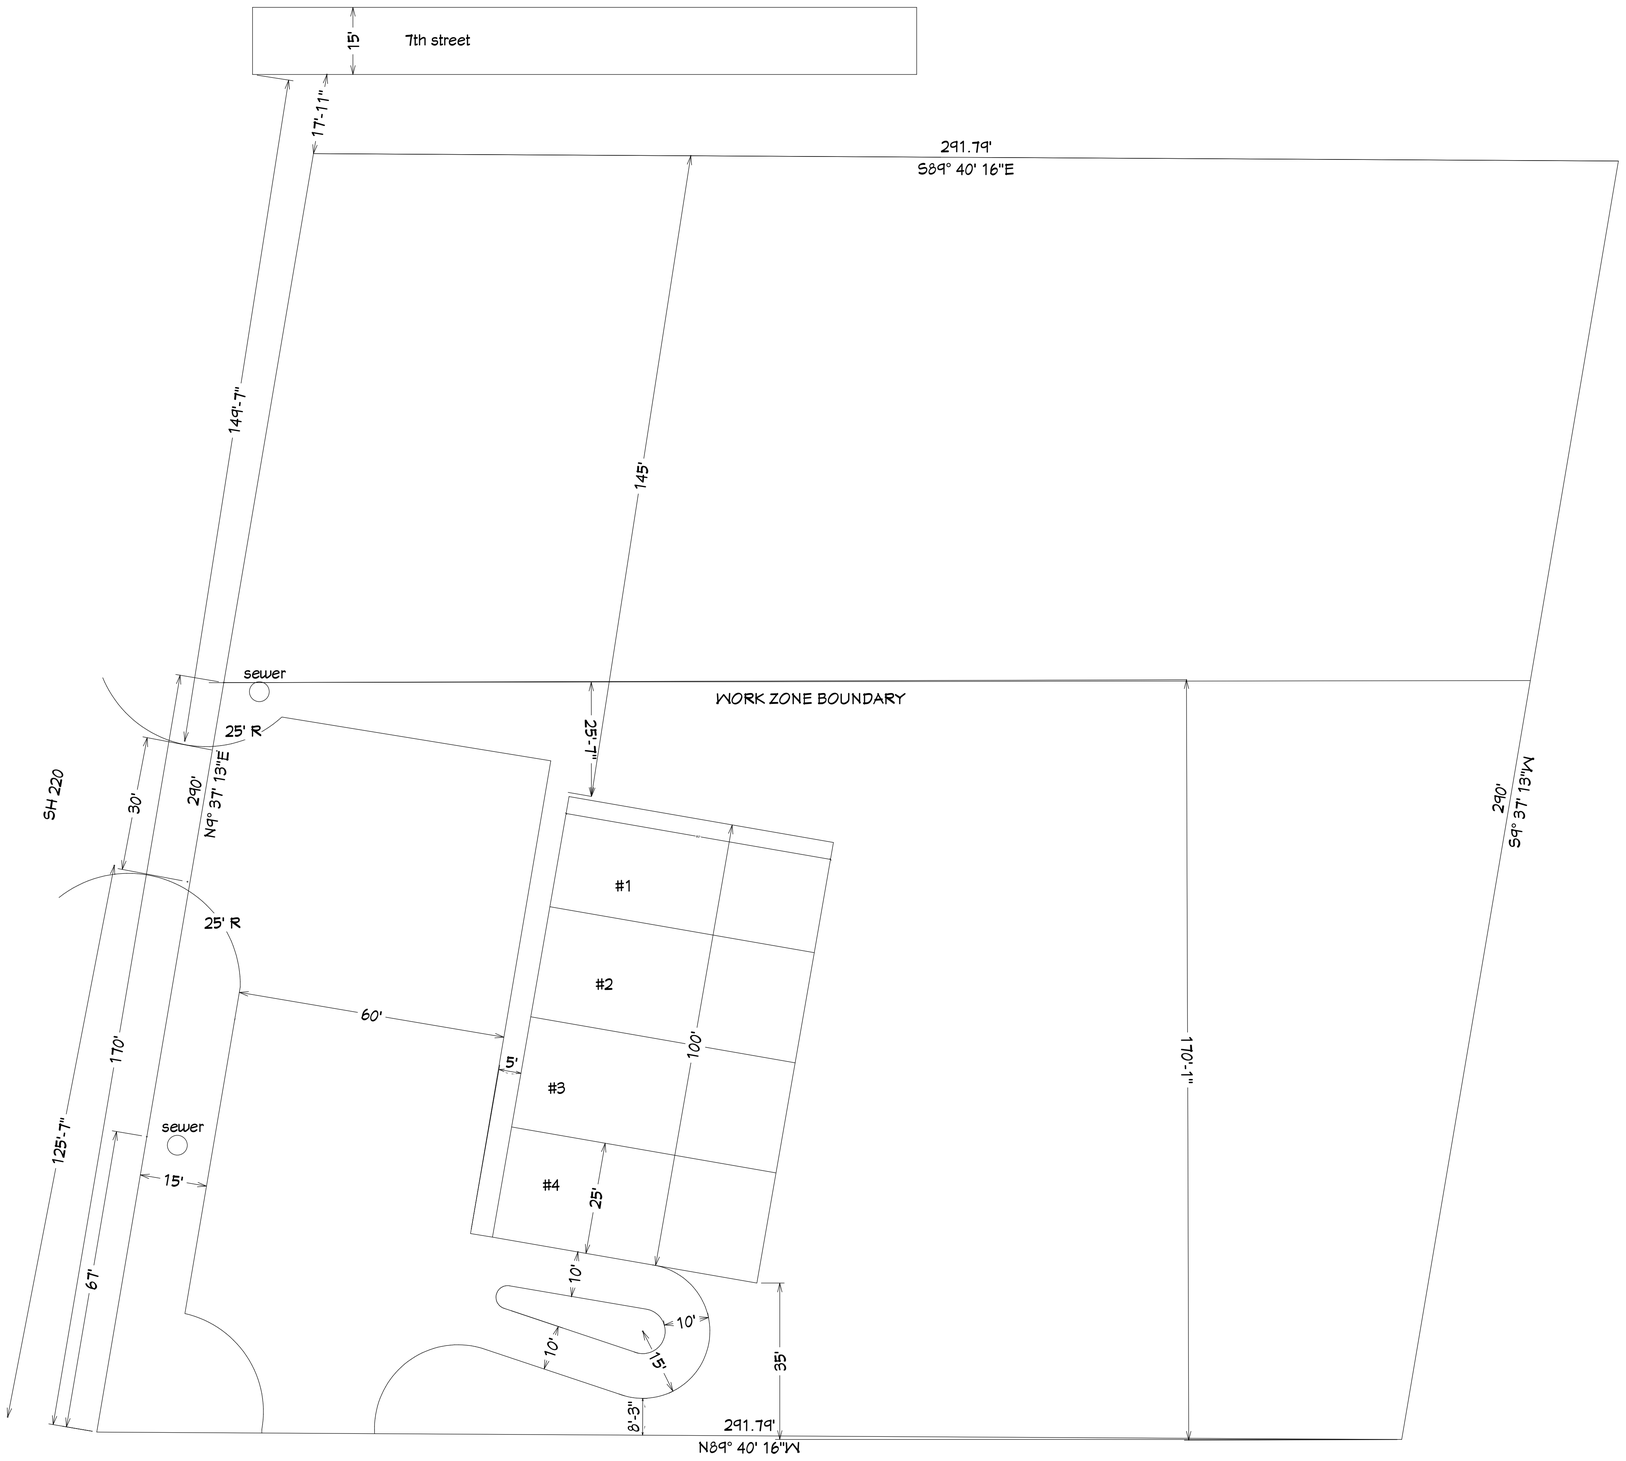

SCALE: 1/16" = 1'

Square Feet (*outside face of stud)

PROJECT DESCRIPTION:
HICO SITE

DRAWINGS PROVIDED BY:
Chris Tarpley
215 Dennis Rd
Lipan TX 76462
817-996-5184

DATE:
2/16/2022

SHEET:
1 of 2

SCALE: 1/4" = 1'

Square Feet (*outside face of stud)

PROJECT DESCRIPTION:
HICO SITE

DRAWINGS PROVIDED BY:
Chris Tarpley
215 Dennis Rd
Lipan, TX 76462
817-996-5184

DATE:
2/16/2022

SHEET:
2 of 2